

KY 536 EXTENSION

CAMPBELL COUNTY


SCALE 1" = 100'

BEGIN CONSTRUCTION
STA. 5+84.00

US 27
END CONSTRUCTION
STA. 53+60.00

JERRY WRIGHT
BEGIN CONSTRUCTION
STA. 46+40.00

JERRY WRIGHT
END CONSTRUCTION
STA. 54+00.00

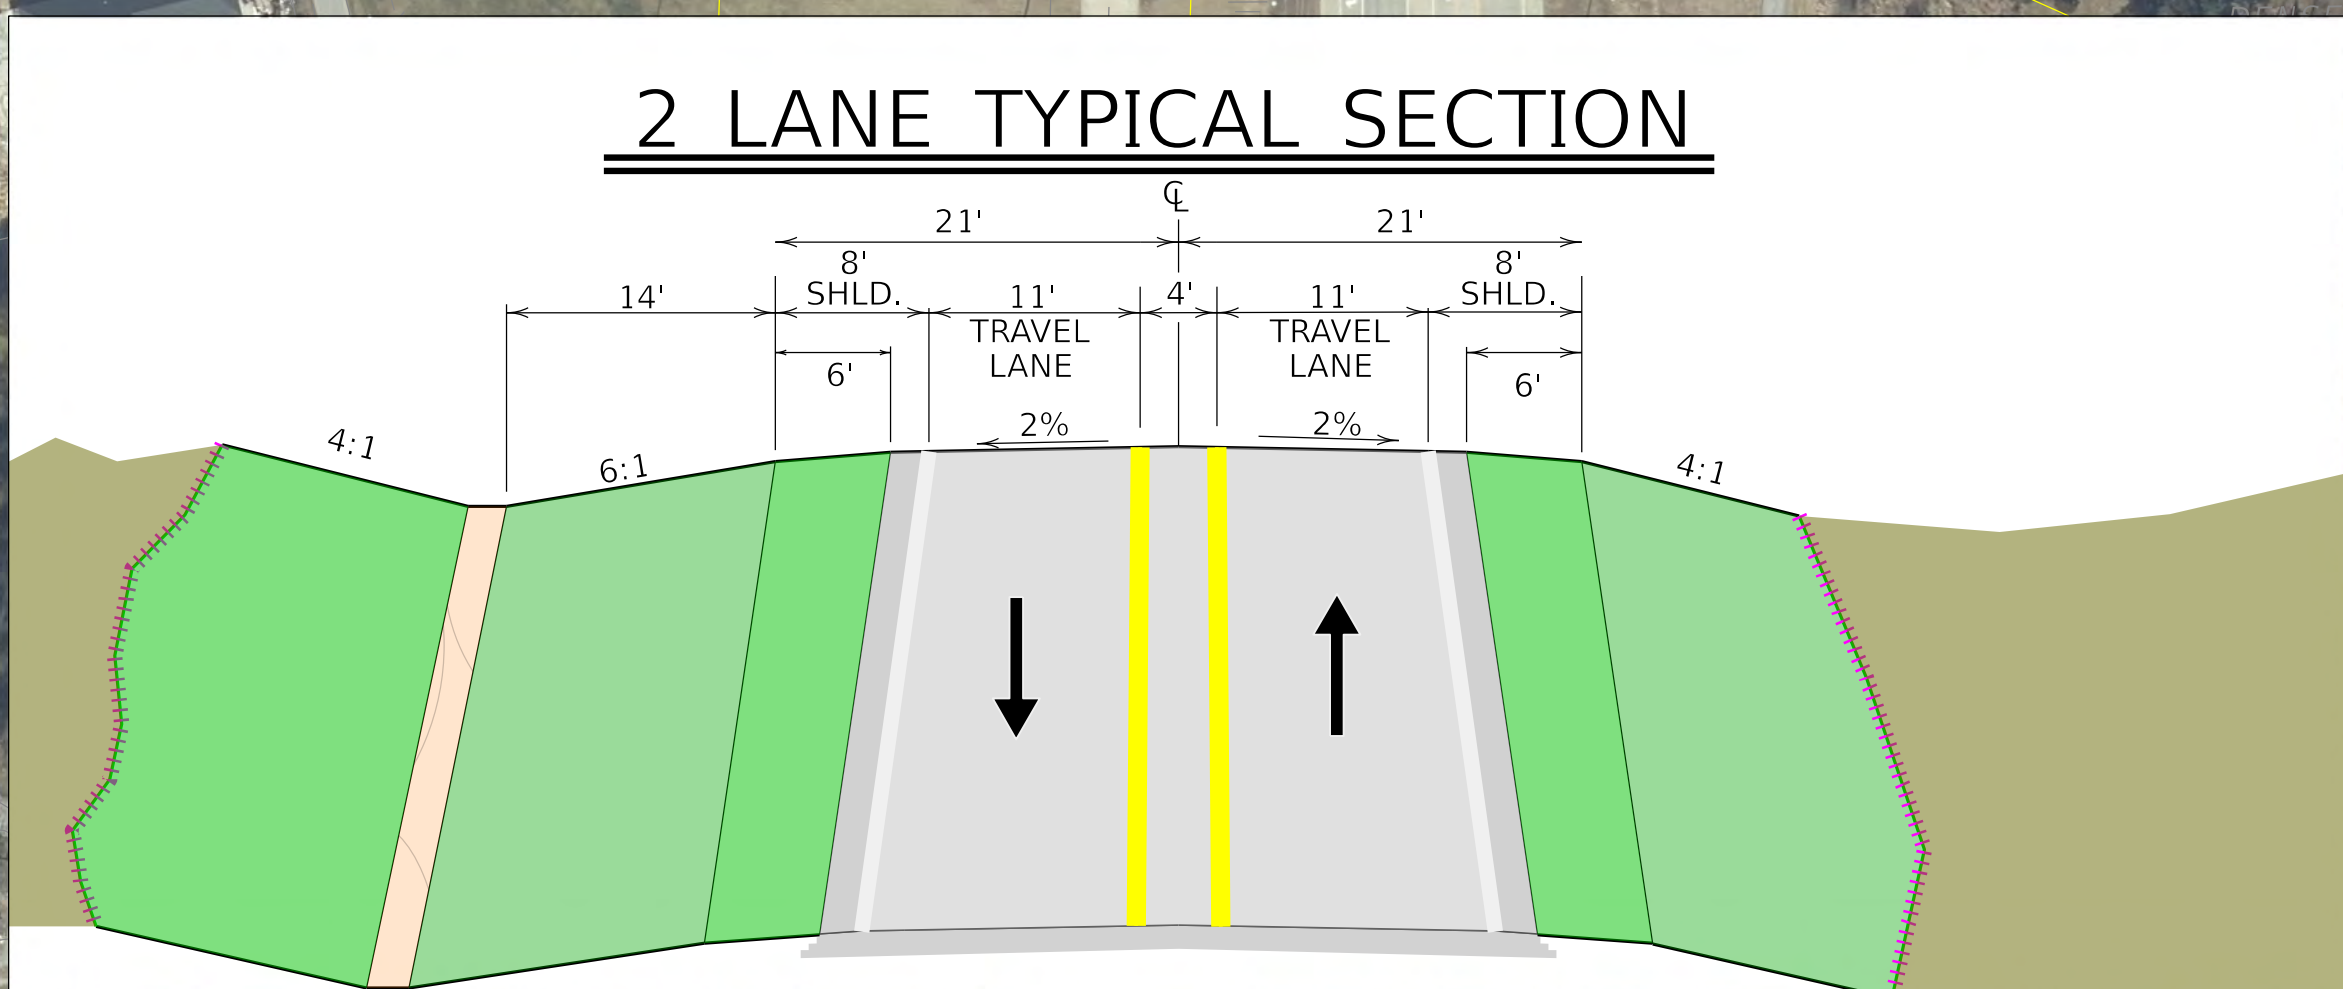

LEGEND

PROPOSED ROADWAY PAVEMENT	
PROPOSED BRIDGE PAVEMENT	
PROPOSED ENTRANCE PAVEMENT	
PROPOSED MILLING AND OVERLAY	
EXISTING STRUCTURE TO BE ACQUIRED	
PROPOSED RIGHT OF WAY AND CONTROL OF ACCESS LINE	
PAVEMENT REMOVAL	
CONSTRUCTION LIMIT	
EXISTING RIGHT OF WAY LINE	
EXISTING PROPERTY LINE	




COMMONWEALTH OF KENTUCKY
DEPARTMENT OF HIGHWAYS



MANUSCRIPT PLAN - KY 536 EXTENSION

HORIZONTAL SCALE
SCALE: 1" = 100'


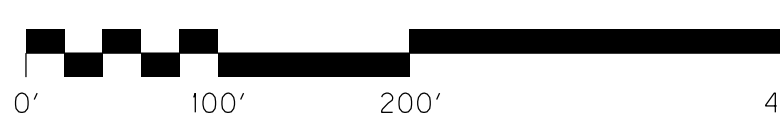


STA. 4+50 TO STA. 65+00

ITEM NO. 06-0352.00 COUNTY OF CAMPBELL

SHEET NO. PLAN 1

LEGEND	
PROPOSED ROADWAY PAVEMENT	
PROPOSED BRIDGE PAVEMENT	
PROPOSED ENTRANCE PAVEMENT	
PROPOSED MILLING AND OVERLAY	
EXISTING STRUCTURE TO BE ACQUIRED	
PROPOSED RIGHT OF WAY AND CONTROL OF ACCESS LINE	
PAVEMENT REMOVAL	
CONSTRUCTION LIMIT	
EXISTING RIGHT OF WAY LINE	
EXISTING PROPERTY LINE	

 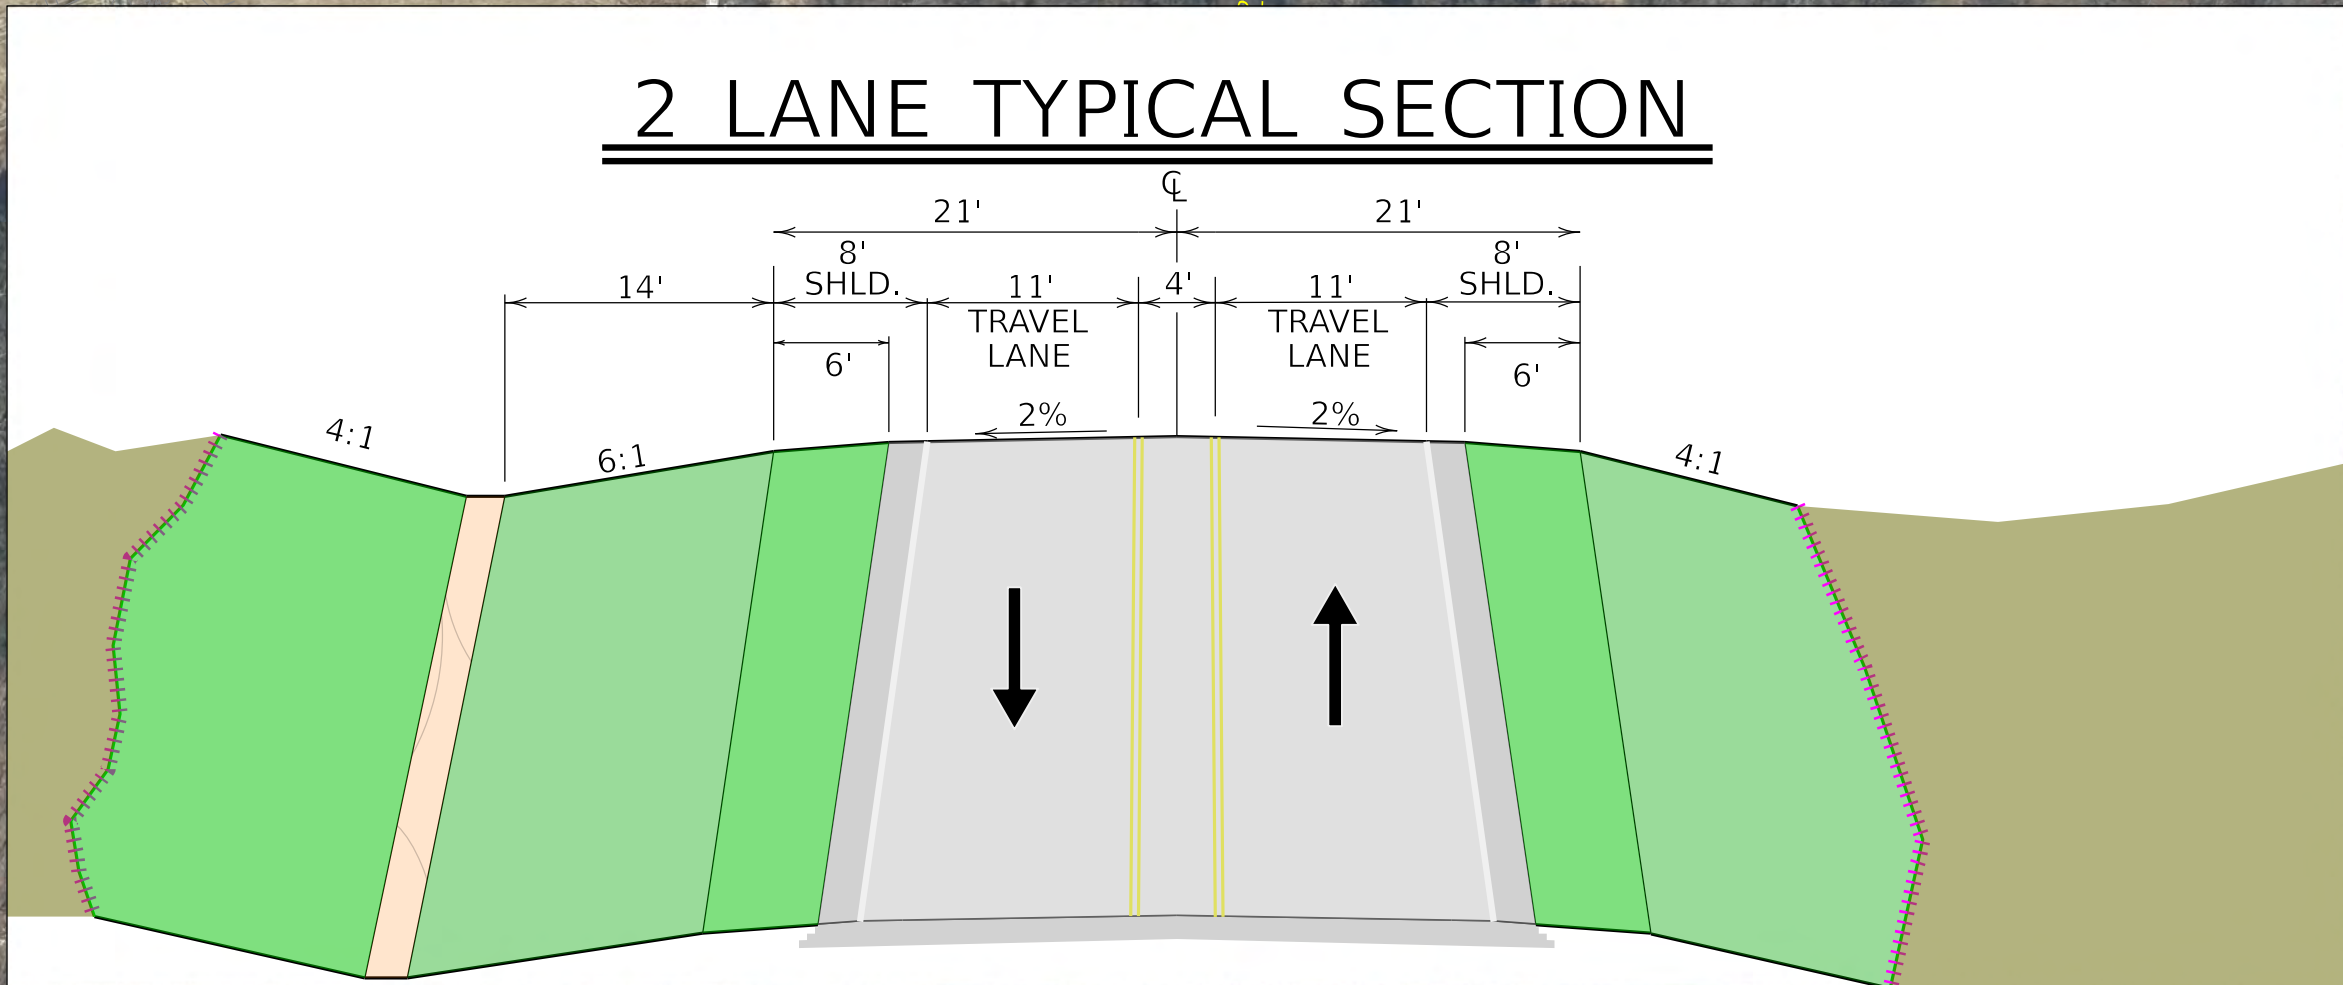


COMMONWEALTH OF KENTUCKY
DEPARTMENT OF HIGHWAYS



MANUSCRIPT PLAN - KY 536 EXTENSION

HORIZONTAL SCALE
SCALE: 1" = 100'

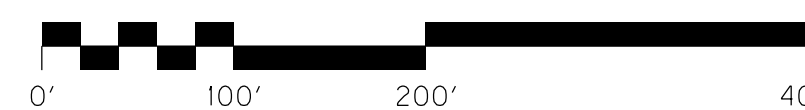

STA. 65+00 TO STA. 115+50



ITEM NO. 06-0352.00
COUNTY OF CAMPBELL

SHEET NO. PLAN 2

KY 536 EXTENSION

CAMPBELL COUNTY

SCALE 1" = 100'

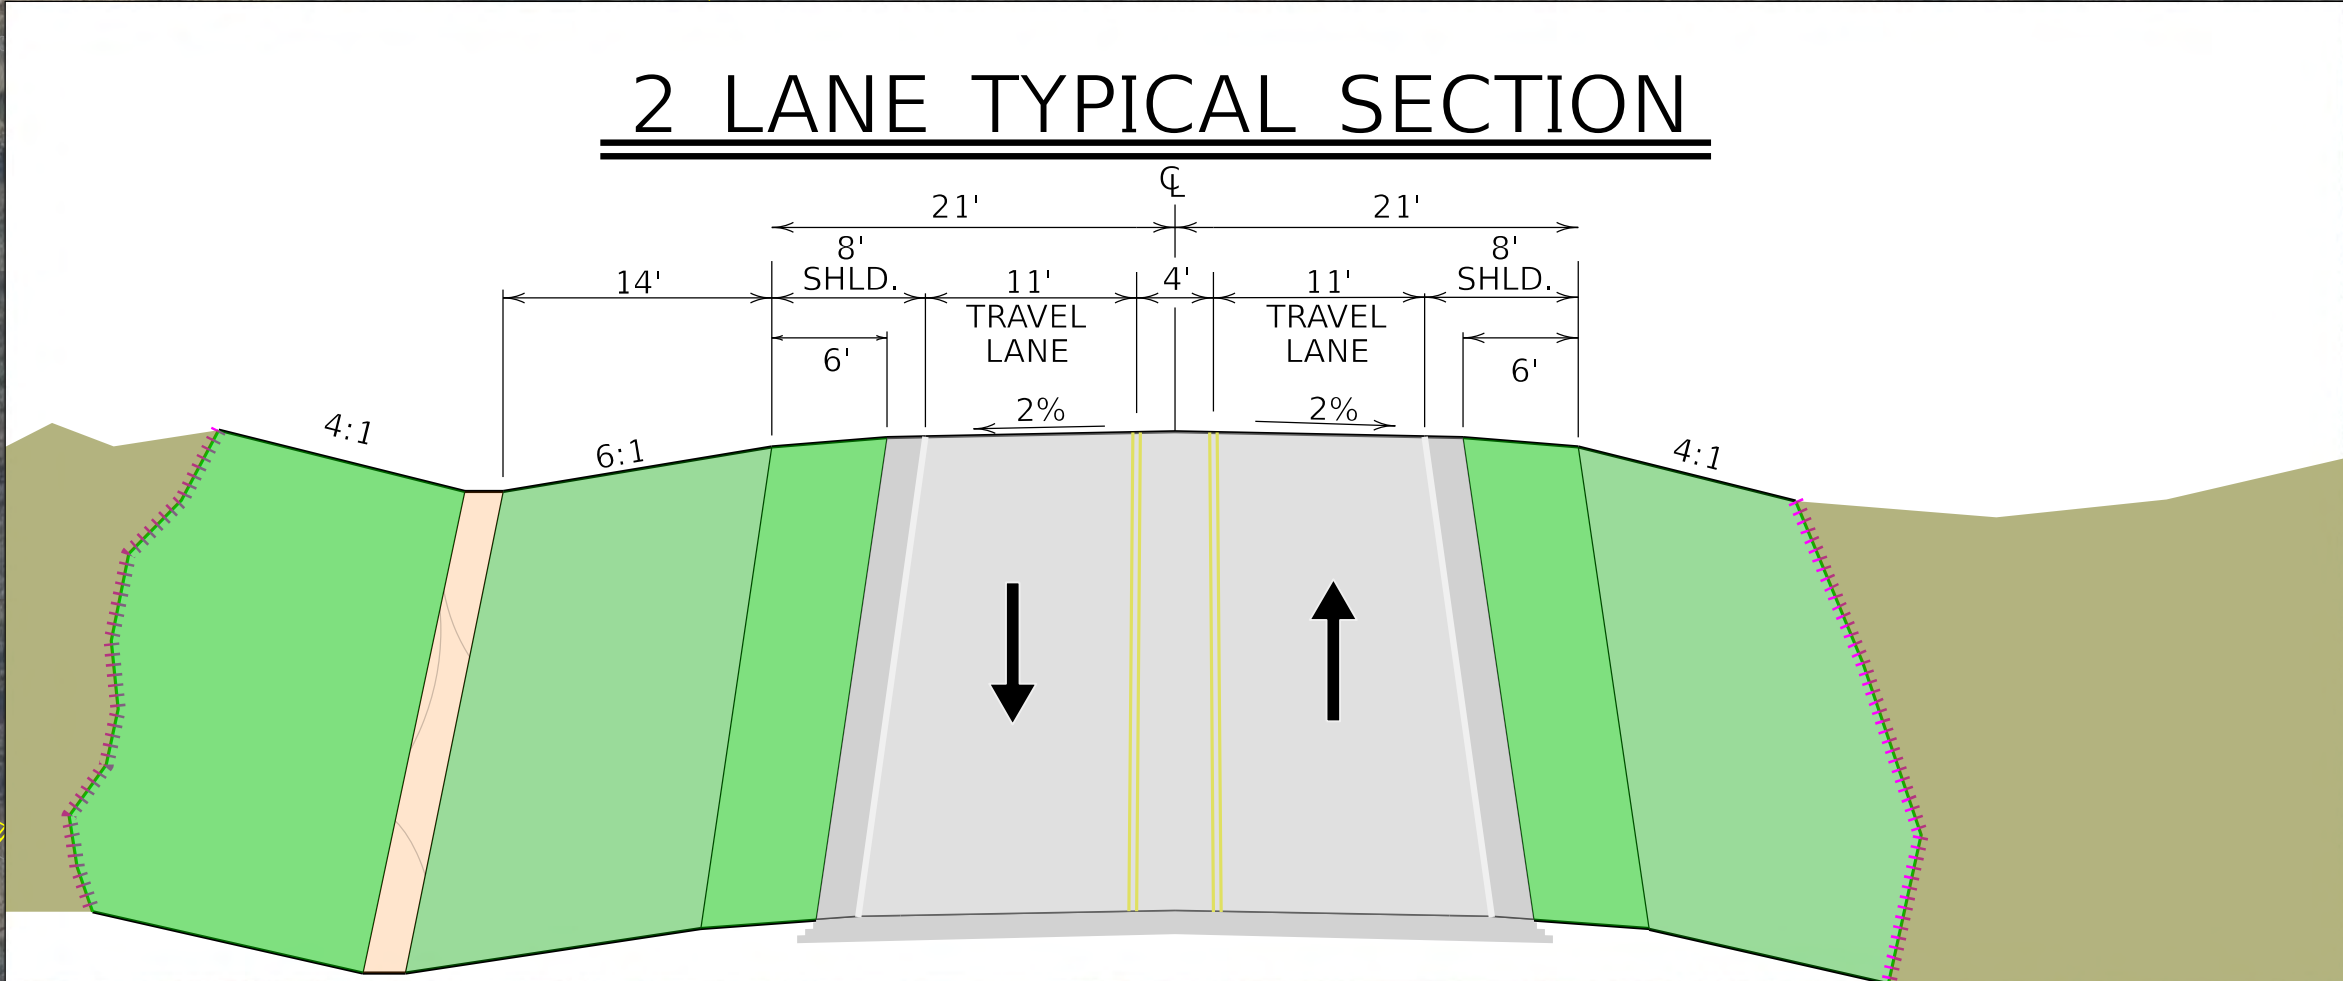 

LEGEND

PROPOSED ROADWAY PAVEMENT	
PROPOSED BRIDGE PAVEMENT	
PROPOSED ENTRANCE PAVEMENT	
PROPOSED MILLING AND OVERLAY	
EXISTING STRUCTURE TO BE ACQUIRED	
PROPOSED RIGHT OF WAY AND CONTROL OF ACCESS LINE	
PAVEMENT REMOVAL	
CONSTRUCTION LIMIT	
EXISTING RIGHT OF WAY LINE	
EXISTING PROPERTY LINE	




COMMONWEALTH OF KENTUCKY
DEPARTMENT OF HIGHWAYS



MANUSCRIPT PLAN - KY 536 EXTENSION

HORIZONTAL SCALE
SCALE: 1" = 100'

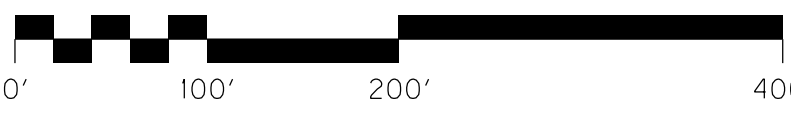


STA. 115+50 TO STA. 165+50

ITEM NO. 06-0352.00 COUNTY OF CAMPBELL
SHEET NO. 3
PLAN 3

KY 536 EXTENSION

CAMPBELL COUNTY

SCALE 1" = 100'

 

LEGEND

PROPOSED ROADWAY PAVEMENT	
PROPOSED BRIDGE PAVEMENT	
PROPOSED ENTRANCE PAVEMENT	
PROPOSED MILLING AND OVERLAY	
EXISTING STRUCTURE TO BE ACQUIRED	
PROPOSED RIGHT OF WAY AND CONTROL OF ACCESS LINE	
PAVEMENT REMOVAL	
CONSTRUCTION LIMIT	
EXISTING RIGHT OF WAY LINE	
EXISTING PROPERTY LINE	

